
1/8"=1'-0" | 1/4"=1'-0" | 1/2"=1'-0" | 3/4"=1'-0" | 1"=1'-0" | 1-1/2"=1'-0" | 3"=1'-0"

IF THIS DRAWING IS NOT 24"x36" IT IS A REDUCED PRINT. SCALE ACCORDINGLY


DRAWING NUMBER 105F-10 TAA 3104

A-105 Cantor Fitz DRAWING NUMBER 5/1/17 TAA 3104

DRAWING NUMBER

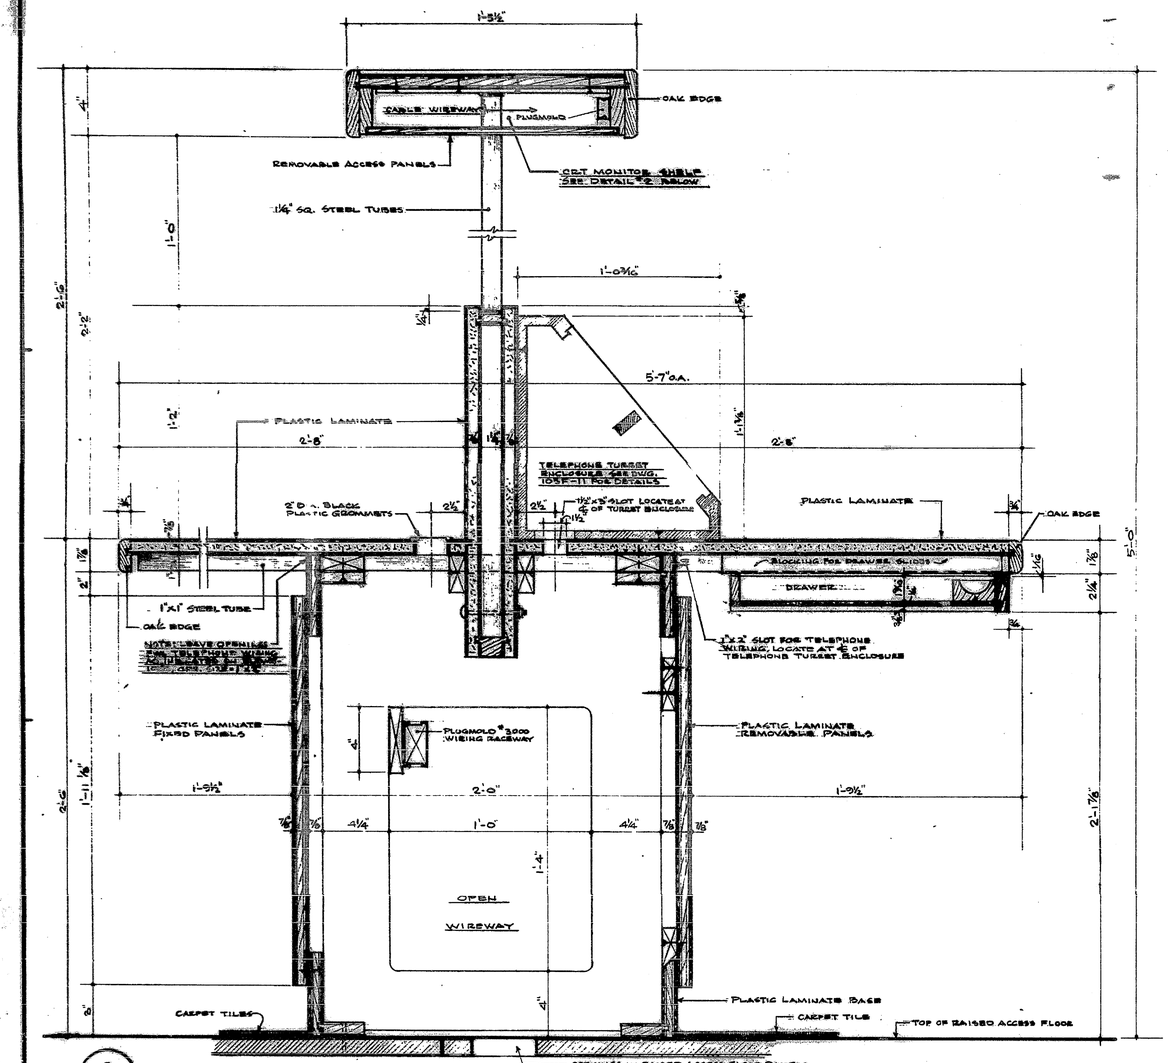


1 @ 3"=1'-0"

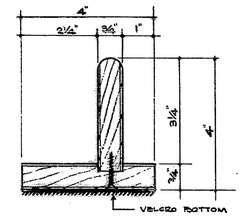

LENGTH = 1'-0"
QUANTITY = 28
FINISH = COLOR LACQUER TO MATCH PLASTIC LAMINATE


6 WOOD BLOCKS FOR C.R.T. MONITORS ON UPPER SHELVES @ ½ F.S.

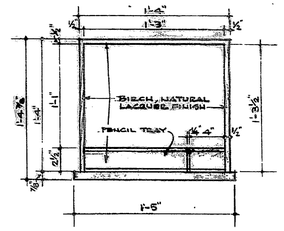


NOTE: PENCIL TRAY SHALL BE ATTACHED WITH SCREWS SO THAT IT CAN BE REMOVED IF REQUIRED

ALL DRAWERS SHALL BE PROVIDED WITH LOCKS, KEYED INDIVIDUALLY


7 PLAN FOR DRAWERS (21 REQUIRED) @ 1½"=1'-0"

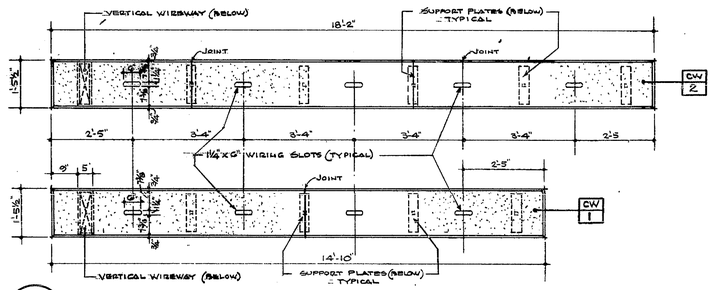


5 PLAN OF UPPER C.R.T. MONITOR SHELVES @ ½"=1'-0" CW 1 CW 2

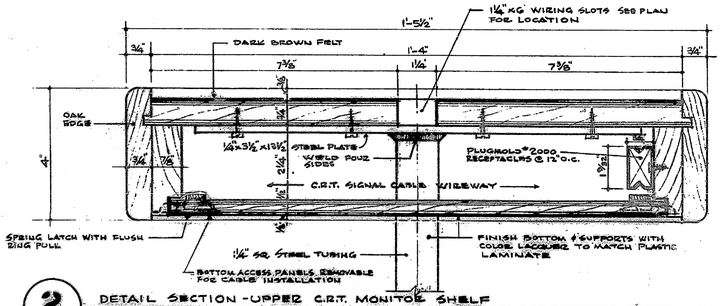

2 DETAIL SECTION - UPPER C.R.T. MONITOR SHELF @ ½ F.S.

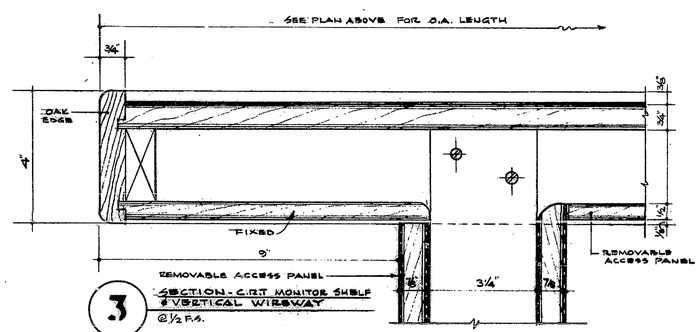

3 SECTION - C.R.T. MONITOR SHELF & VERTICAL WIREWAY @ ½ F.S.

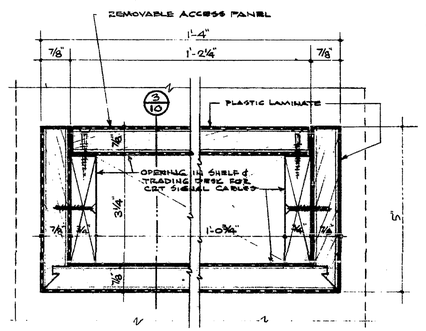

4 PLAN SECTION - VERTICAL WIREWAY @ ½ F.S.

CHARLES D. FLAYHAN ASSOCIATES INC.
880 CANAL STREET STAMFORD, CT. 06902
203 348-4300

DATE	ISSUED TO	PR.	TR.
12-7-84	POST AUTHORITY FOR APPROVAL CIVALS CORP. FOR BIDS C.P.S.C. FOR RECORD	10 5 5	1 1 —
1-18-85	POST AUTHORITY FOR APPROVAL CIVALS CORP. FOR INFORMATION C.P.S.C. FOR RECORDS	10 5 5	1 1 —

PHASE F

TAA NO. 3104

NO	DATE	REVISION	BY

CANTOR, FITZGERALD SECURITIES CORP.
105th FLOOR
ONE WORLD TRADE CENTER, NEW YORK N.Y.

NEW CORPORATE BOND TRADING ROOM
DETAILS FOR TRADING DESKS

NORTH

PROJECT NO.	1357A
SCALE	AS NOTED
DRAWN BY	J.F.P.
CHECKED BY	
DATE	12-6-84

DRAWING NO. 105 F 10